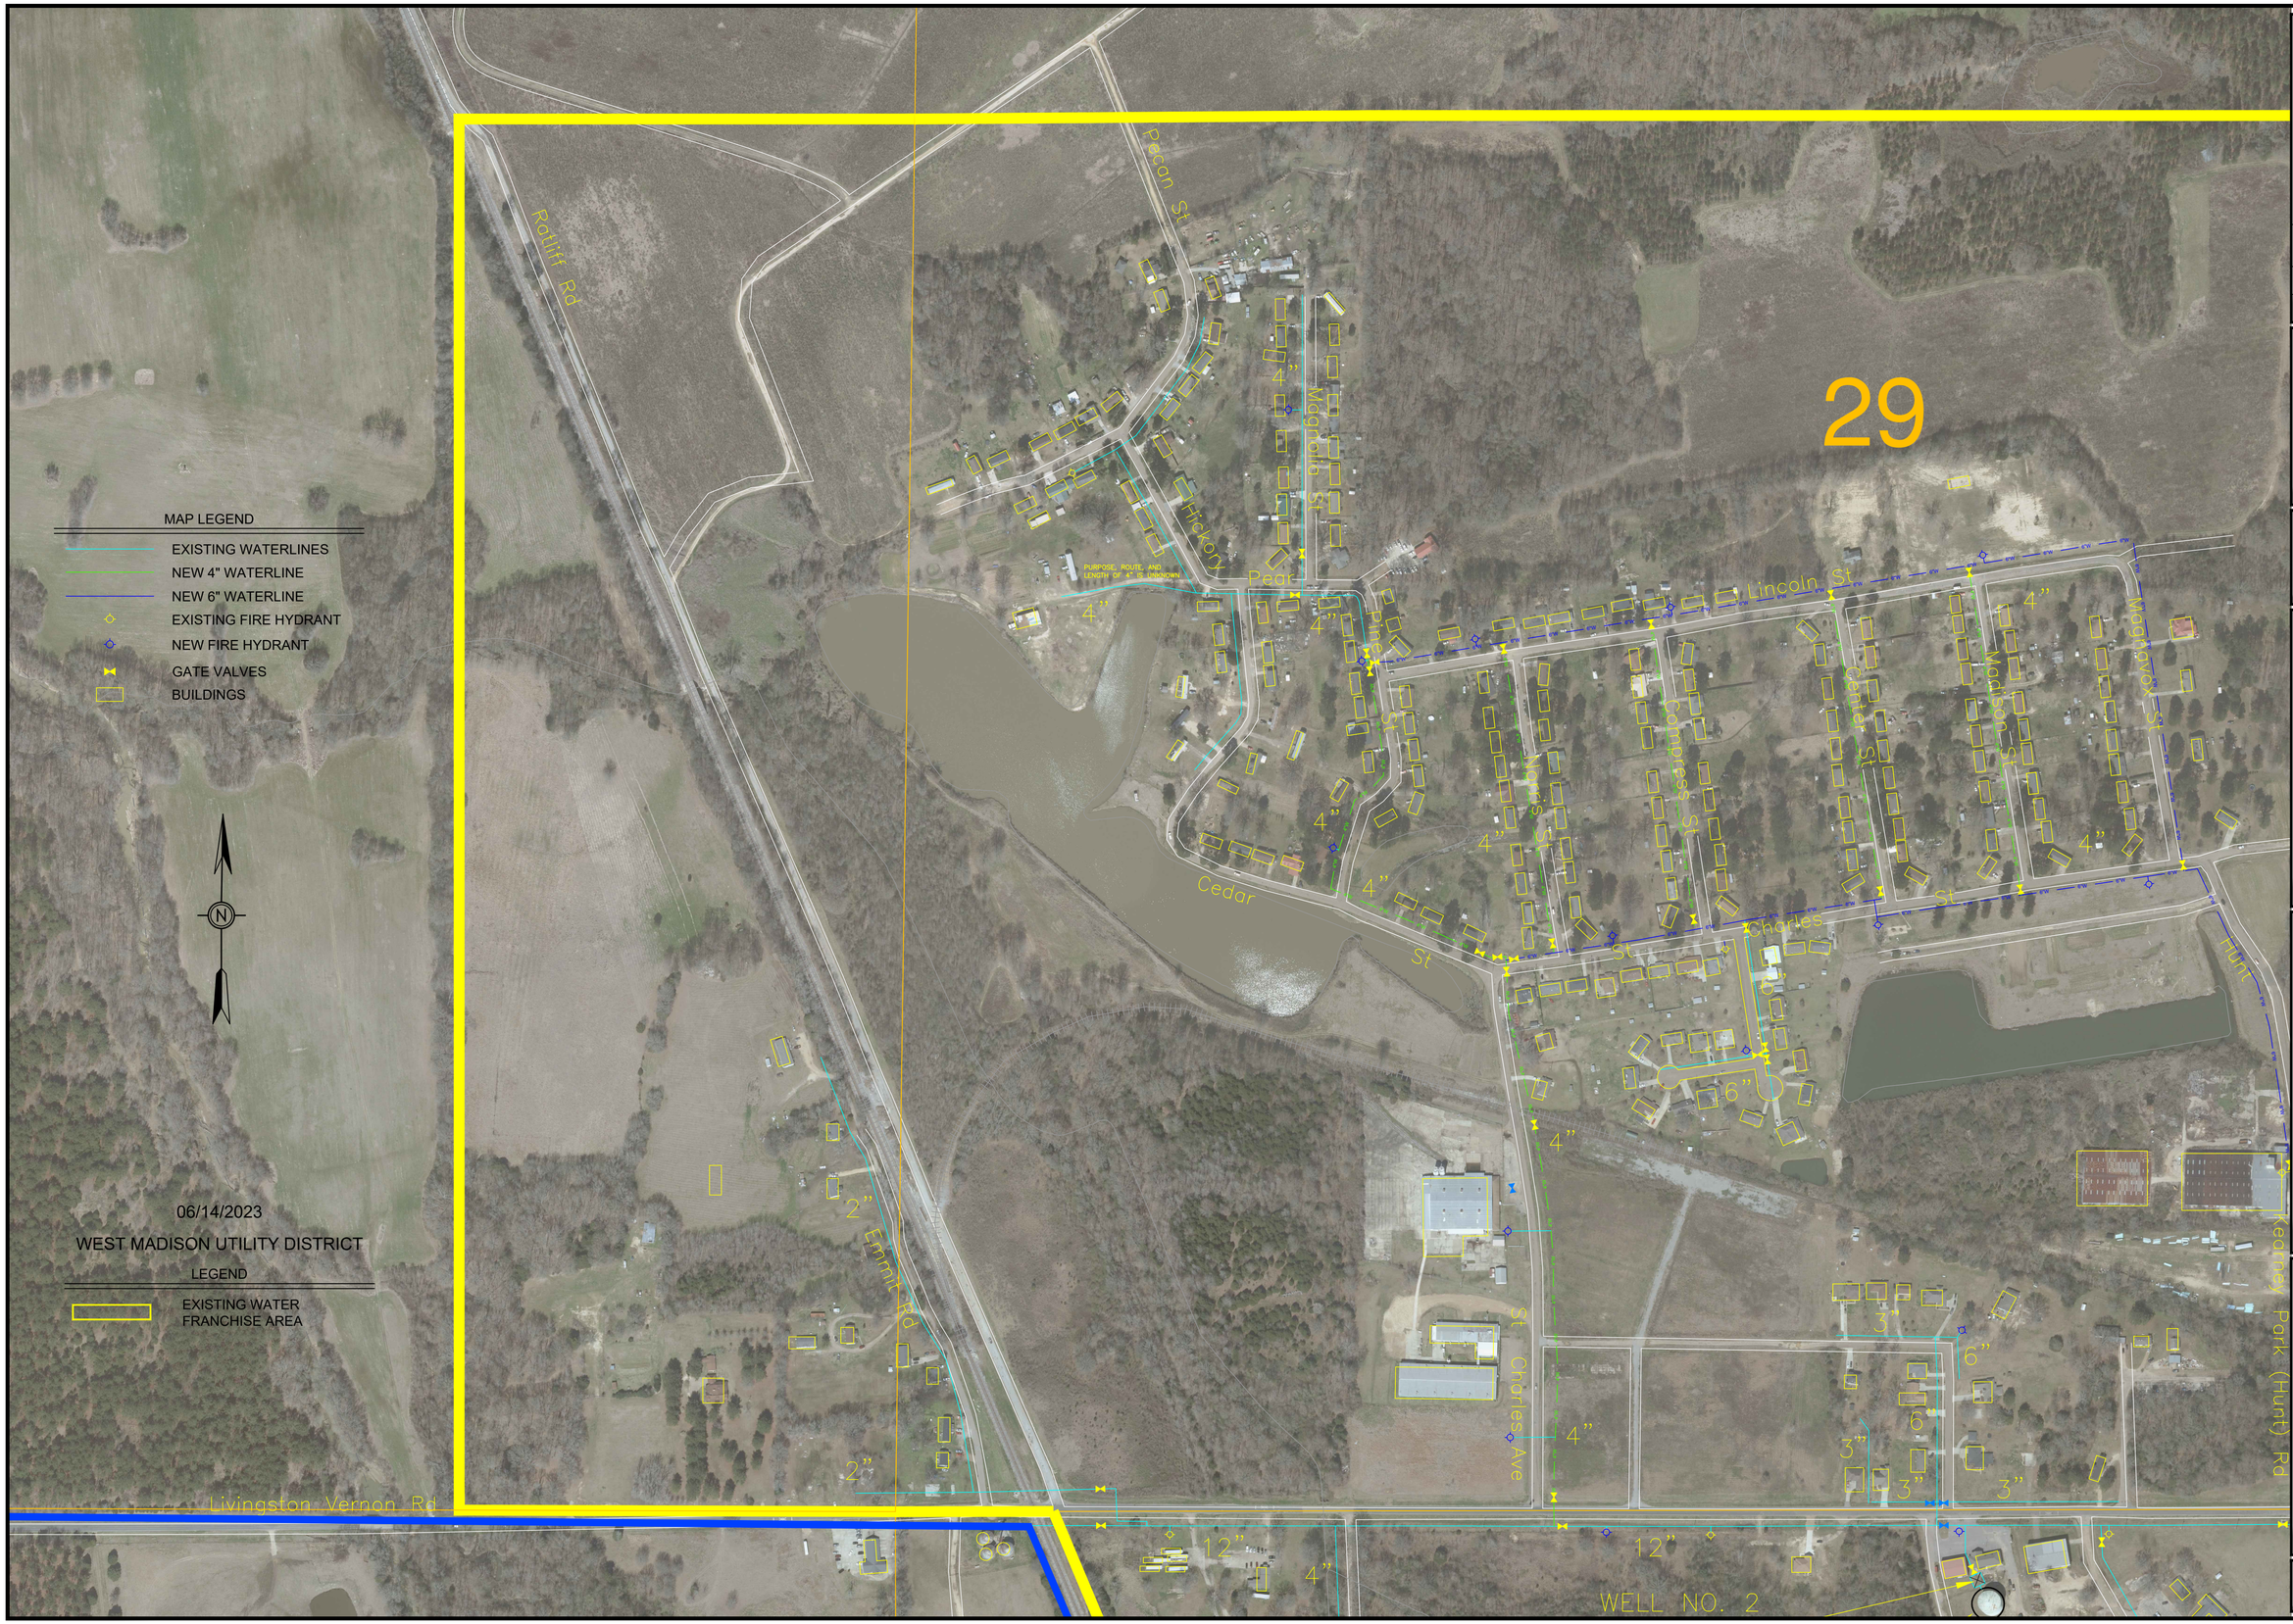

REV.	BY	DATE	DESCRIPTION

REVISIONS

ENGINEERING SERVICE
CONSULTING ENGINEERS
RICHLAND · PHILADELPHIA

DESIGNED BY
REVIEWED BY
DATE FEBRUARY 2025
DRAWING SCALE 1" = 200'

OWNER
WEST MADISON UTILITY DISTRICT
MADISON COUNTY, MISSISSIPPI

PROJECT
WATER FRANCHISE AREA
PART 2

TITLE
WATER LAYOUT

SHEET
1